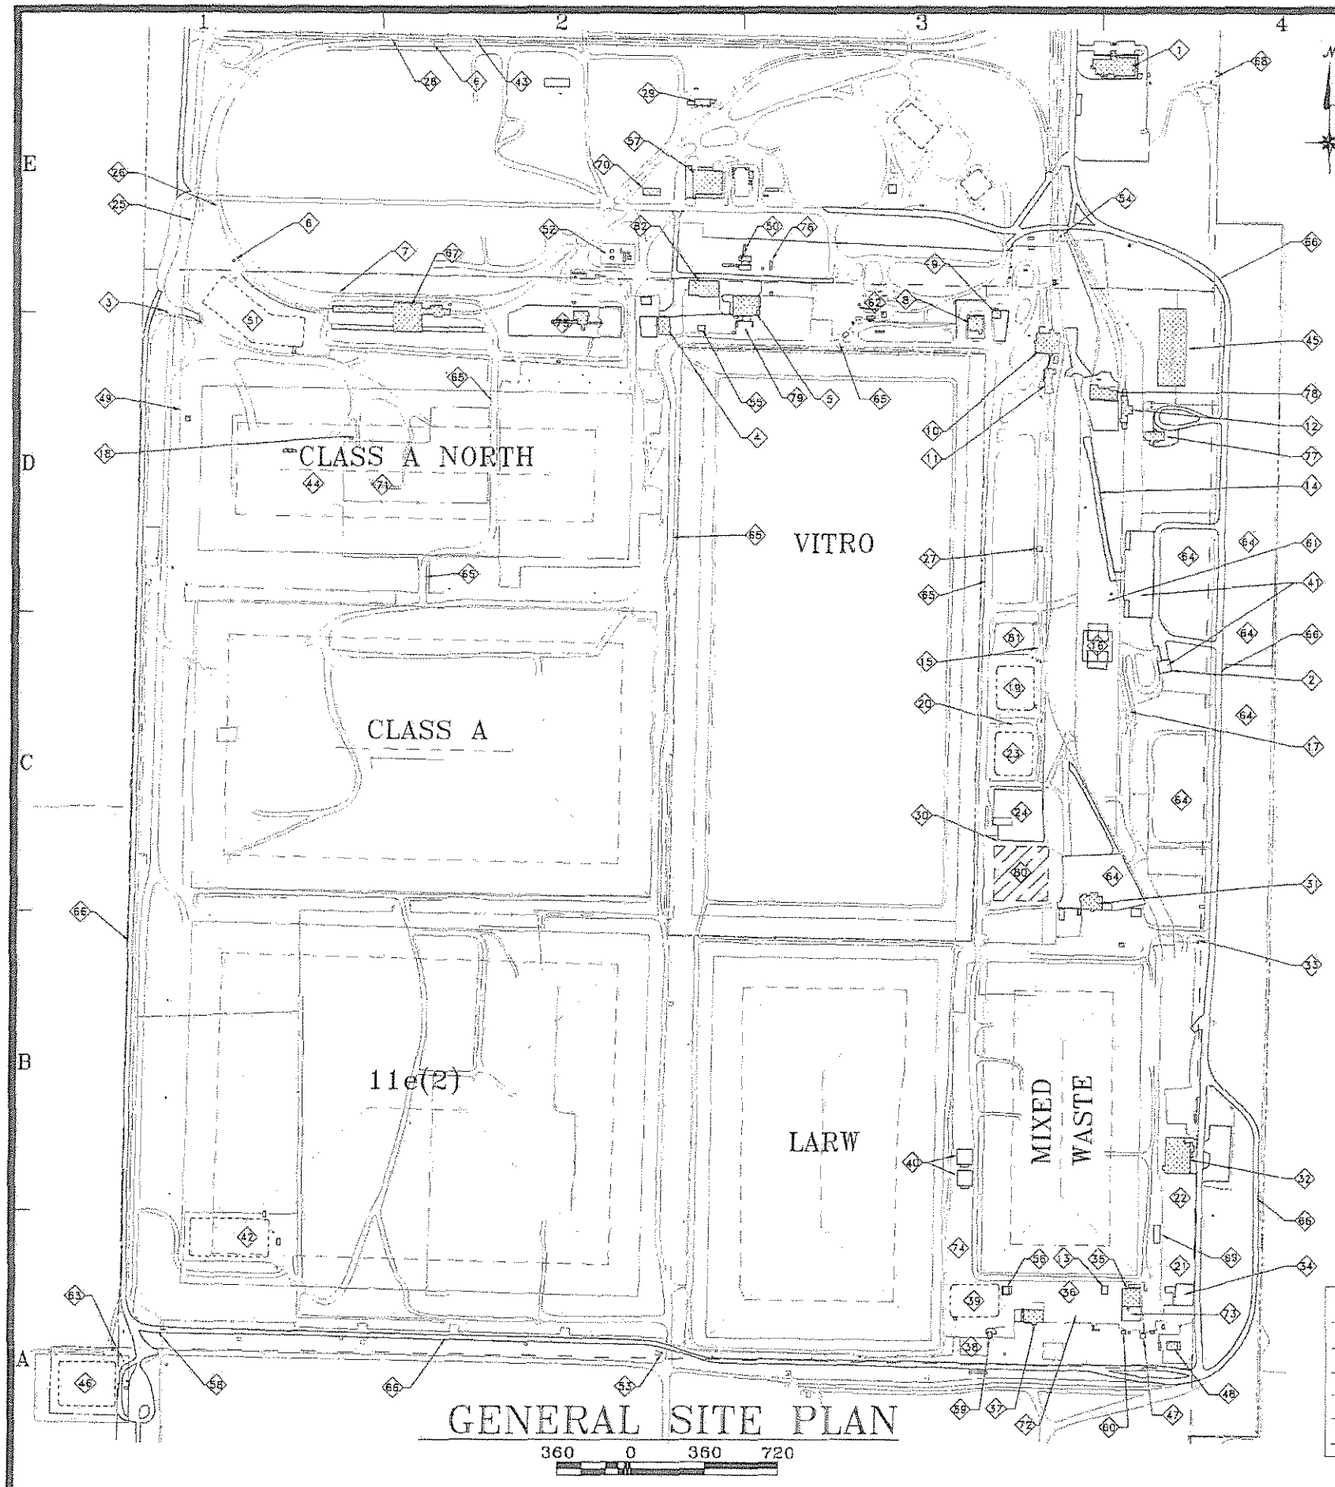

GENERAL SITE PLAN

1. ADMINISTRATION BUILDING DRAWING SERIES 05041
2. EAST LLRW TRUCK UNLOADING FACILITY HP SHACK
3. CWF ACCESS CONTROL SHACK
4. ARCS BUILDING DRAWING SERIES 9509, 03050
5. LARW OPERATIONS BUILDING DRAWING SERIES 9532, 03049, 04014, 04021
6. TRACK A RAIL LOOP DRAWING SERIES 05024
7. TRACK B RAIL SIDING DRAWING SERIES 05024
8. INSIDE LLRW MAINTENANCE SHOP
9. INSIDE LLRW MAINTENANCE BAY
10. RAIL CAR ROLLOVER DWG SERIES 9512, 0133, 0221, 0244, 04001, 04018
11. TRACK #2 RAIL WASH FACILITY DRAWING SERIES 9513, 9816
12. TRACK #4 RAIL WASH FACILITY DRAWING SERIES 9906, 06007
13. MIXED WASTE EVAPORATION TANKS #175 & #200 DRAWING SERIES 9535
14. RAIL CAR DIGGING FACILITY (DIGGING TRACK) DRAWING SERIES 0107
15. INTERMODAL UNLOADING FACILITY LIFT STATION DRAWING SERIES 9822
16. INTERMODAL UNLOADING FACILITY DRAWING SERIES 9705, 04003
17. TRACK HOE RAMP DRAWING SERIES 0107
18. CWF DISPOSAL RAD AREA HP SHED
19. 97 LARW EVAPORATION POND DRAWING SERIES 9718, 03063
20. POND DRAIN LIFT STATION DRAWING SERIES 9817, 03063
21. MIXED WASTE CONTAINER HOLDING PAD DRAWING SERIES 9803, 9834
22. MIXED WASTE EAST CONTAINER STORAGE AREA DRAWING SERIES 9803, 9834
23. 95 LARW EVAPORATION POND DRAWING SERIES 9504, 03063, 08007
24. LARW CONTAINER STORAGE PAD DRAWING SERIES 9514
25. WEST RAIL SPUR (LARGE COMPONENT TRACK) DRAWING SERIES 0241
26. NW RAIL ACCESS CONTROL SHACK
27. STORM WATER LIFT SUMP DRAWING SERIES 06007
28. EAST-WEST RAIL SIDING DRAWING SERIES 05024
29. CONTAINER MAINTENANCE SHOP
30. LARW CONTAINER STORAGE PAD SHACK
31. BOX WASHING FACILITY DRAWING SERIES 9621, 9622, 9822
32. MIXED WASTE OPERATIONS BUILDING DRAWING SERIES 9713, 0240
33. MIXED WASTE SAND TRANSFER ACCESS CONTROL SHACK
34. MIXED WASTE UNLOADING DOCK DRAWING SERIES 9846
35. MIXED WASTE TREATMENT BUILDING DWG SERIES 9317,9619,0132,0227,0249,0257,03023
36. MIXED WASTE CENTRAL CONTAINER STORAGE AREA DRAWING SERIES 9516, 9922
37. MIXED WASTE STORAGE (VTD) BUILDING DRAWING SERIES 9417, 9517, 0248
38. BOX COUNTING PAD DRAWING SERIES 9833
39. MIXED WASTE EVAPORATION POND DRAWING SERIES 9802
40. MIXED WASTE EVAPORATION TANKS #225 & #250 DRAWING SERIES 9616
41. EAST LLRW TRUCK UNLOADING FACILITY DRAWING SERIES 03024, 04046, 05023
42. 2000 LARW EVAPORATION POND DRAWING SERIES 0006
43. LADDER TRACK #2 DRAWING SERIES 07010
44. CLASS A NORTH LARGE COMPONENT AREA DRAWING SERIES 04080
45. DU STORAGE BUILDING DRAWING SERIES 10008
46. SOUTHWEST CORNER EVAPORATION POND DRAWING SERIES 9721, 04047
47. PNEUMATIC REAGENT DELIVERY SYSTEM DRAWING SERIES 9618
48. MIXED WASTE MAINTENANCE WELD SHOP
49. LARGE COMPONENT UNLOADING PAD DRAWING SERIES 0241
50. STATE, HEALTH PHYSICS, LAB & QC TRAILERS DRAWING SERIES 0225, 0308, 04015
51. NORTHWEST CORNER EVAPORATION POND DRAWING SERIES 06021
52. SUBSTATION DRAWING SERIRES 05056
53. SOUTH ACCESS CONTROL SHACK
54. EAST SIDE RAIL ACCESS CONTROL SHACK
55. SAFETY SUPPLY SHED
56. MIXED WASTE EVAPORATION TANKS #150 & #125 DRAWING SERIES 9519
57. PURCHASING/ WAREHOUSE/ MAINTENANCE BUILDING DRAWING SERIES 03096
58. SOUTH GATE SECURITY SHACK
59. WASTE ASSAY COUNTING SYSTEMS BUILDING
60. MIXED WASTE FIRE PUMP BUILDING
61. INTERMODAL UNLOADING FACILITY COOL SHACK
62. BATCH PLANT (2008 RE-LOCATION SHOWN) DRAWING SERIES 03055, 04022, 07009
63. VITRO STORM WATER OUTLET DRAWING SERIES 9721, 04047
64. EMPTY CONTAINER STORAGE AREAS
65. WASTE HAUL ROADS DRAWING SERIES 05049
66. PERIMETER ROAD DRAWING SERIES 05049
67. ROTARY DUMP FACILITY (THAW, ROTARY & WASH) DRAWINGS SERIRES 05006
68. METEOROLOGICAL STATION DRAWING SERIES 06020
69. MIXED WASTE RAIL UNLOADING DOCK DRAWING SERIES 9402
70. QC & GW LABORATORIES BUILDING DRAWING SERIES 08006
71. CLASS A NORTH CONTAINERIZED WASTE AREA DRAWING SERIES 04080
72. MIXED WASTE SOUTH CONTAINER STORAGE AREA
73. MIXED WASTE SOUTHEAST CONTAINER STORAGE AREA DRAWING SERIES 03023
74. MIXED WASTE WEST EMPTY CONTAINER STORAGE AREA
75. SHREDDER FACILITY DRAWING SERIES 05056
76. RESTROOM TRAILER DRAWING SERIES 04015
77. DECON ACCESS CONTROL BUILDING DRAWING SERIES 05015, 06007
78. INTERMODAL CONTAINER WASH FACILITY DRAWING SERIES 05008, 06007
79. LARW OPERATIONS TRUCK WASH PAD DRAWING SERIES 04011
80. BULK STORAGE PAD (DEMOLISHED JUNE, 2006) DRAWING SERIES 9412
81. LLRW BONE YARD
82. LLRW OPERATIONS BUILDING DRAWING SERIES 07015

LEGEND

- FENCE
- RAILROAD
- SECTION LINE
- PERMITTED EMBANKMENT LIMITS
- EMBANKMENT BREAK LINES
- PROPERTY LINE
- BUILDING
- ROAD, IMPROVED
- ROAD, GRAVEL
- PONDS

LICENSED PROFESSIONAL ENGINEER
No. 189500
DAVID F BOOTH
3/24/11
STATE OF UTAH

DATE	BY	DESCRIPTION OF CHANGE
3/2/11	DFB	2010 UPDATE (AUG)- FOR INFORMATION ONLY, ADDED DU STORAGE BLDG (#45)
2/26/10	DFB	2010 UPDATE - FOR INFORMATION ONLY
2/17/09	DFB	2009 UPDATE - FOR INFORMATION ONLY
3/26/08	DFB	FOR INFORMATION ONLY

ENERGYSOLUTIONS

ENERGYSOLUTIONS "CLIVE" FACILITY
CLIVE DISPOSAL FACILITY
SITE LAYOUT AND FACILITY LEGEND
CLIVE, UTAH

FOR INFORMATION ONLY

DRAWN BY D.BOOTH
REVIEWED BY G.DUTSON
DESIGNED BY D.BOOTH
SCALE AS SHOWN DATE 03/19/08

0801
G03