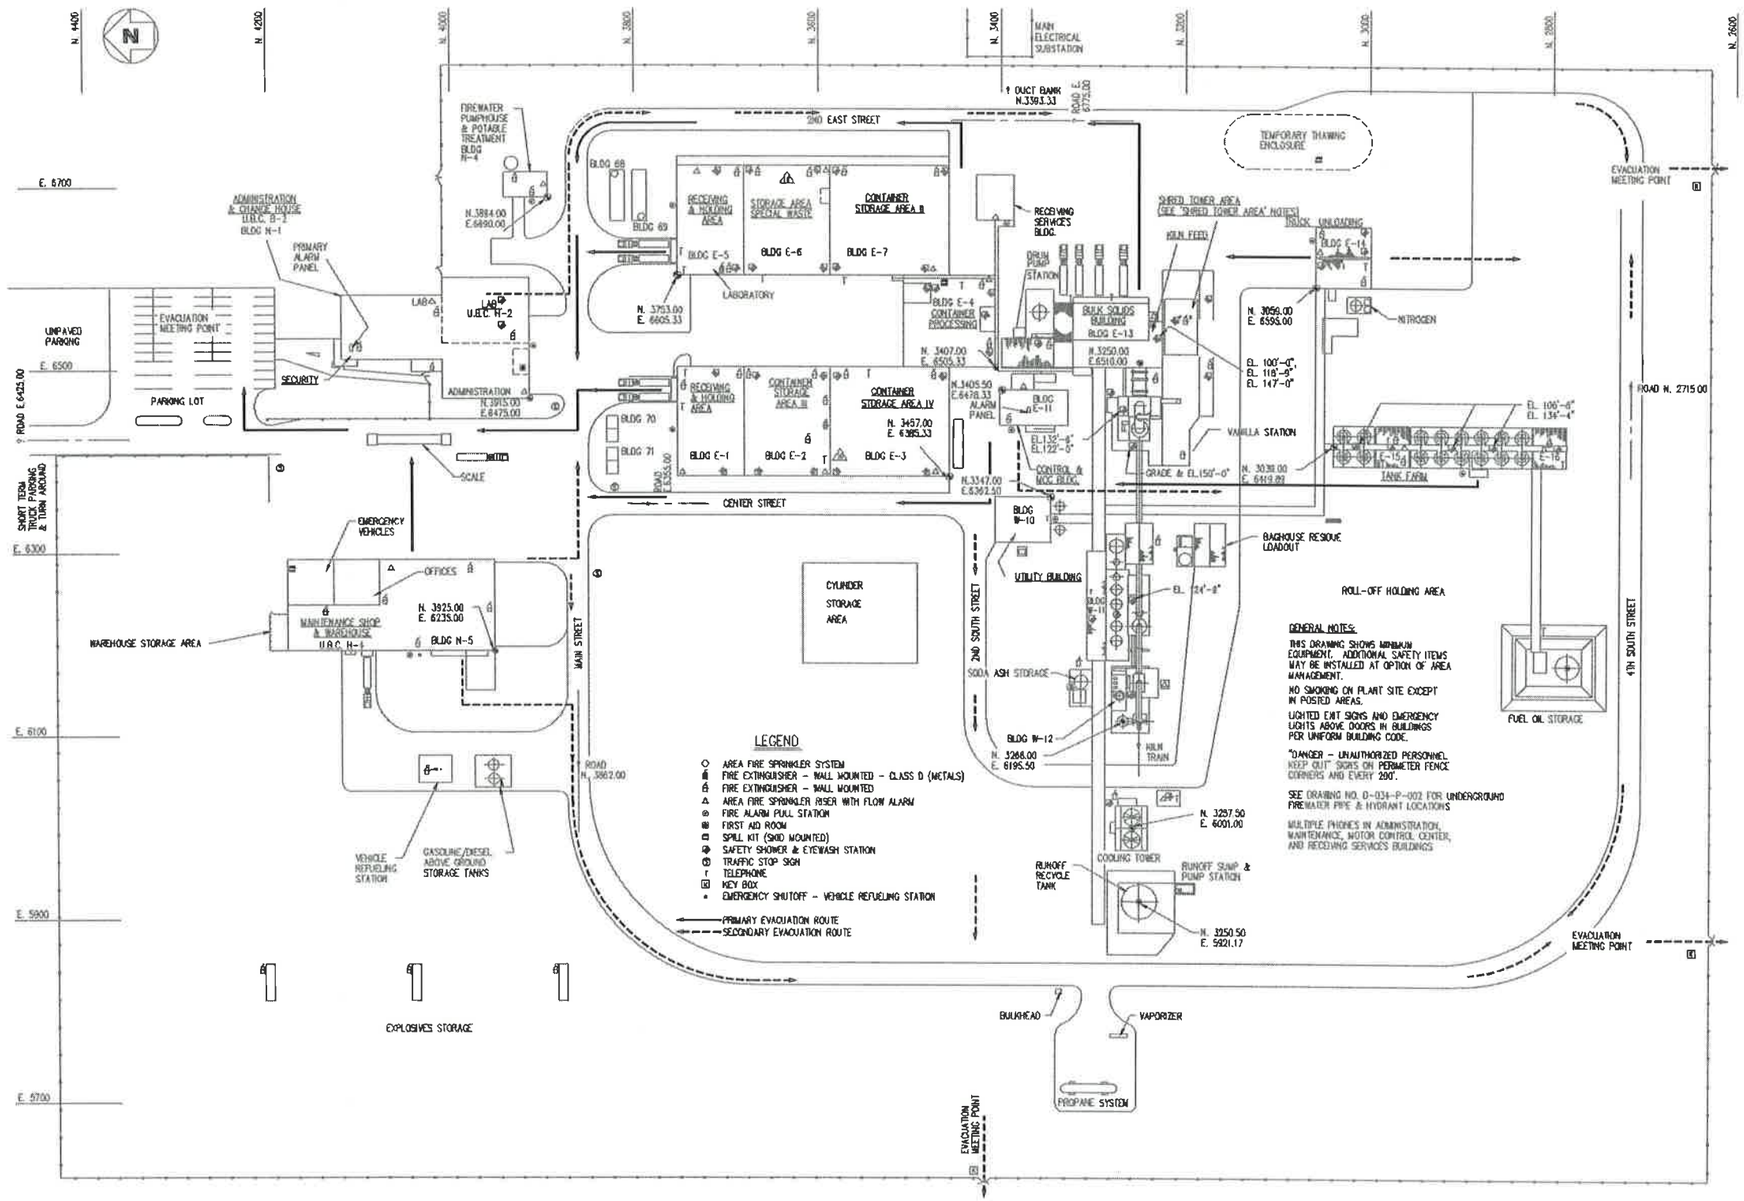

REGISTERED PROFESSIONAL ENGINEER
No. 7207431-2202
JOHN WILLIAM CALDWELL
12/16/21
STATE OF UTAH

SCALE
0 20 50 100 150
(FEET)
1"=80'-0

PLOT PLAN

REFERENCE DRAWINGS	
DRAWING NO	TITLE

REVISIONS						
NO	DESCRIPTION	DATE	BY	CHK		ENG MGR
17	ADDED SHRED TOWER AREA AND SAFETY EQUIPMENT	03-12-21	KB	TH	SS	KB
	AND ADDED SHRED TOWER AREA NOTES					
14	ADDED EXPLOSIVES MAGAZINES	04-06-21	KB	TH	MM	KB
13	UPDATE DWG. FOR CYLINDER STATION, OTHER	06-19-03	KL			
12	AS-BUILT (MODULAR BUILDINGS)	12-10-21	KB	TH		KB

REVISIONS						
NO	DESCRIPTION	DATE	BY	CHK		ENG MGR
11	ADDED EYEWASH/SAFETY SHOWER	04-12-2011	LCC			
10	ADDED E68 & E69 BLDGS.	05-06-16	MM	LB		
9	REVISED E1-E7 SAFETY EQUIPMENT LOCATIONS	09-08-16	MM	CP		
8	MOVE TELEPHONE IN E2	02-14-20	JWR	TH		JWR
7	MOVE BLDG 68, 69, ADD BLDG 70, 71, ADD TO LGND	03-03-21	KB	MM	TH	KB

APPROVALS	BY	DATE
DRAWN	CRN	12-31-98
CHECKED		
ELEC		
MECH		
STRUCT		
PROJECT ENG		
ENGINEERING MGR		
AS BUILT		

REGISTERED PROFESSIONAL ENGINEER
DATE:_____

CleanHarbors®
ARAGONITE LLC

THIS DRAWING IS THE PROPERTY OF CLEAN HARBORS ARAGONITE LLC ANY INFORMATION CONTAINED HEREON MAY NOT BE COPIED OR USED WITHOUT WRITTEN PERMISSION OF OWNER.

TITLE
UTAH ENVIRONMENTAL SERVICE CENTER
INCINERATION PLANT FOR INDUSTRIAL WASTES
SAFETY EQUIPMENT PLAN

FOR	CAD NO.	
TOOELE SITE	MK969	
SCALE	JOB NO	APTUS DWG NO / REV
1"=80'-0"		D-034-M-005 / 25