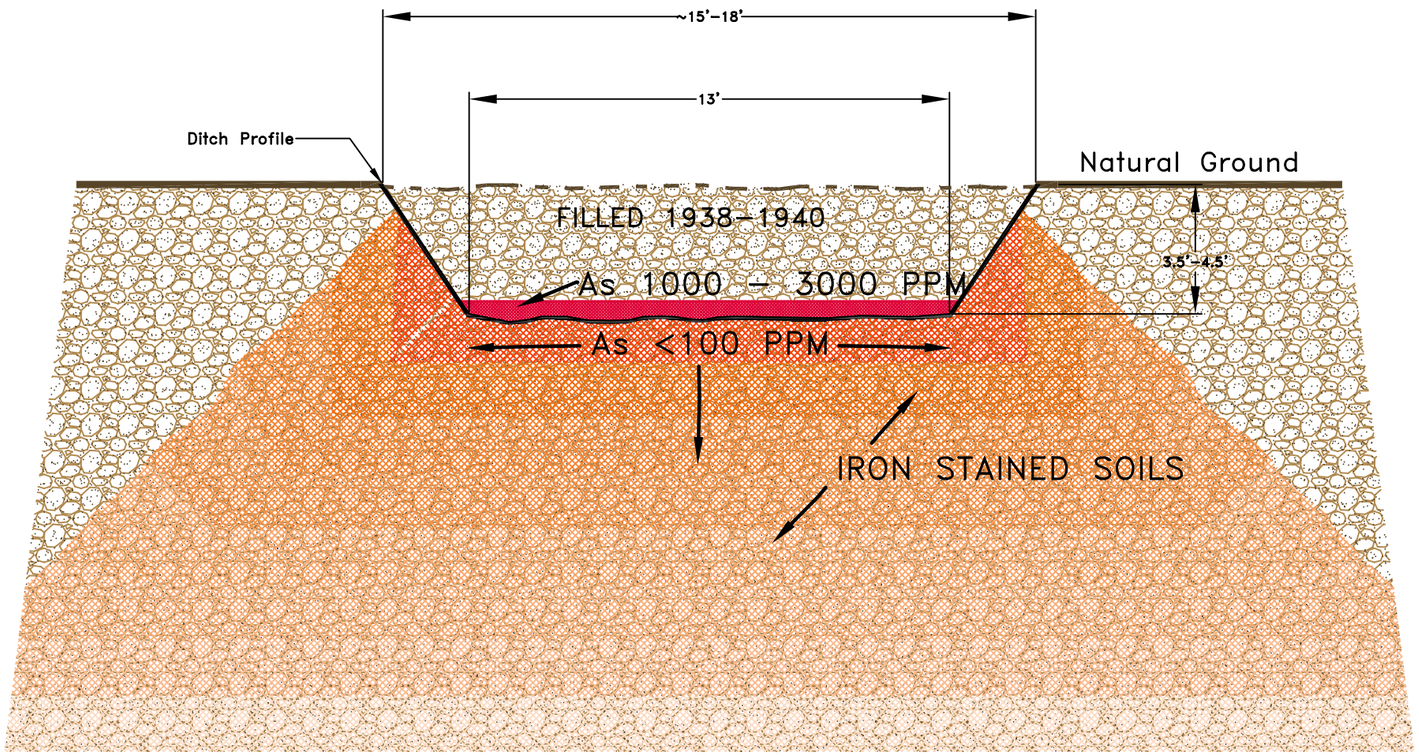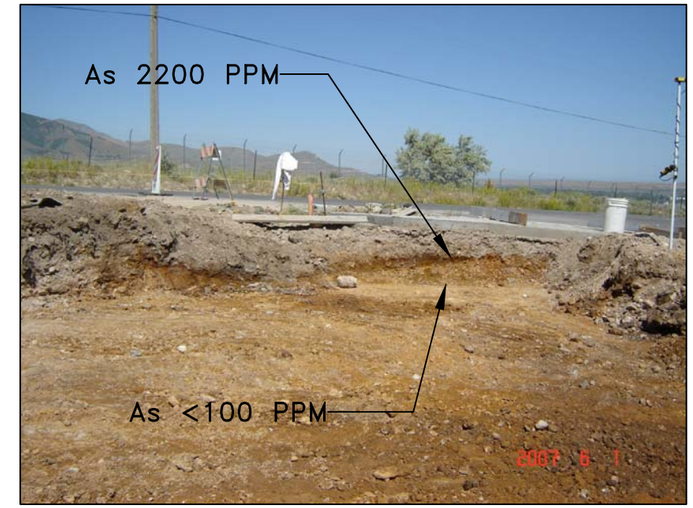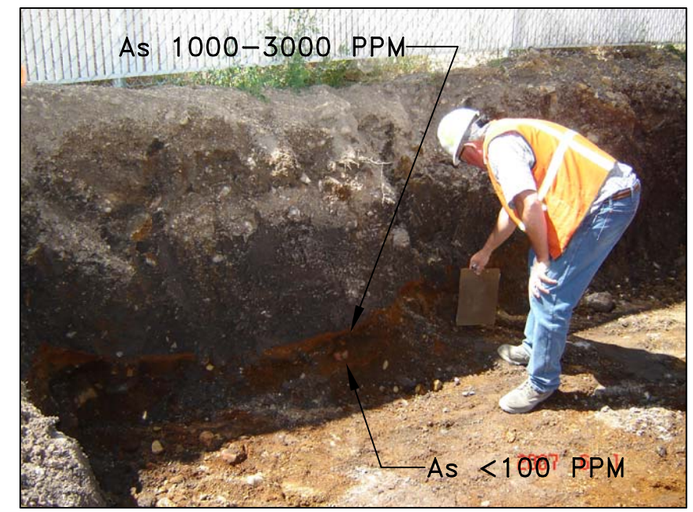BINGHAM MAGNA DITCH
TYPICAL CROSS SECTION